



DECK TYPICAL SECTION

SCALE: ⅜"=1'-0"

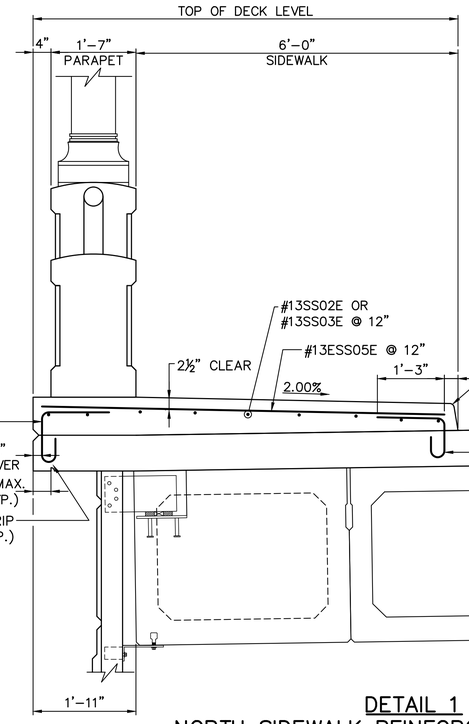


DETAIL 1
NORTH SIDEWALK REINFORCEMENT DETAILS

SCALE: ¾"=1'-0"

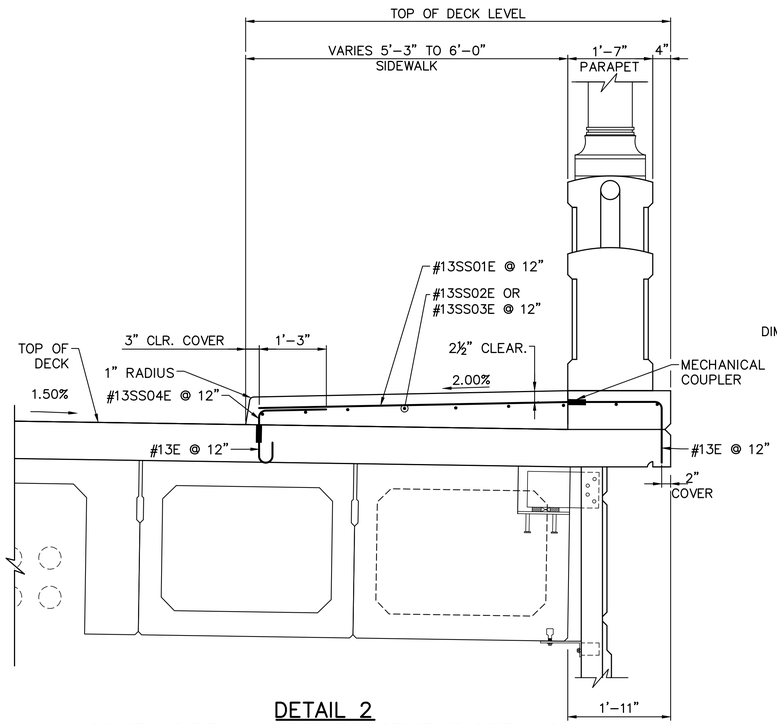

DETAIL 2
SOUTH SIDEWALK REINFORCEMENT DETAILS

SCALE: ¾"=1'-0"

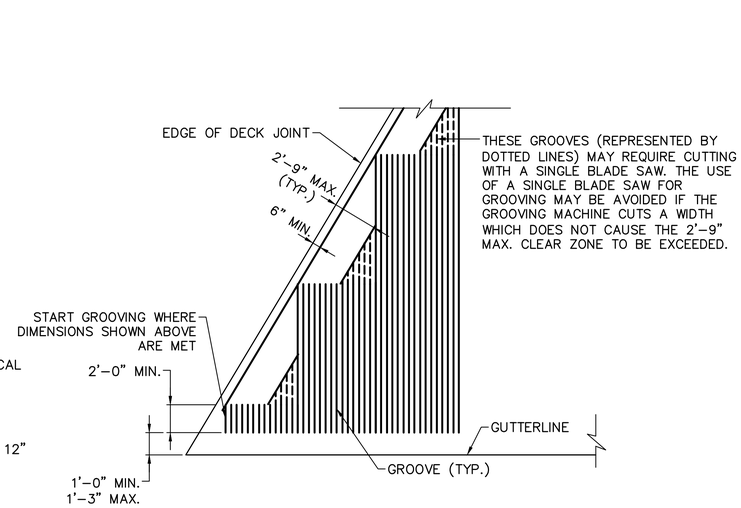

SAWCUT GROOVING FOR SKEWED BRIDGE DECKS

NOT TO SCALE

NOTES:

1. ALL REINFORCING IN DECK SLAB AND SIDEWALK SHALL BE EPOXY COATED.
2. SAWCUT GROOVING OF DECK AND APPROACH SLABS TO BE PAID FOR UNDER "CONCRETE BRIDGE DECK, CLASS A WITH CORROSION INHIBITOR" AND "CONCRETE BRIDGE APPROACH, CLASS A WITH CORROSION INHIBITOR" RESPECTIVELY.
3. MECHANICAL COUPLERS IN THE DECK SHALL BE PLUGGED AND PROTECTED UNTIL USED IN STAGE 2.

REFERENCES:

1. FOR PARAPET RAILING DETAILS, SEE DWG. NO. S-41.
2. FOR DECK REINFORCEMENT, SEE DWG. NO. S-34.
3. FOR PARAPET DETAILS AND REINFORCEMENT, SEE DWG. NO. S-41.

GRAPHIC SCALE 1' 6" 0 1' 2' ¾"=1'-0"

GRAPHIC SCALE 1' 0 2' 4' ⅜"=1'-0"

S-35 / S-56

Date	Revision	Drawn By:	Checked By:

REPLACEMENT OF BRIDGE NO. 1400-073 ON LANDING ROAD OVER NJ TRANSIT AND THE MORRIS CANAL

Township of Roxbury — Morris County — New Jersey

DECK TYPICAL SECTION

TYLin
100 Enterprise Drive, Suite 510
Rockaway, New Jersey 07866
Tel. 908.850.3366
Certificate Of Authorization No. 24GA27976000

Sandeep R. Singh, P.E.
PROFESSIONAL ENGINEER N.J. LICENSE NO. 24GE04713200

Job #: 361193
Scale: AS NOTED
Date: MARCH 2023
Drawn By: SIB
Checked By: JPL
Sheet #: 154 of 175

TYLIN INTERNATIONAL
FILE: C:\tmp\~tyl-pw-jimlester@tylin.com\d0158966\361193-S-35K-TYP.dwg
TIME: 4:17 PM
DATE: 4/26/2023
USER: Jim Lester
PROJECT: