
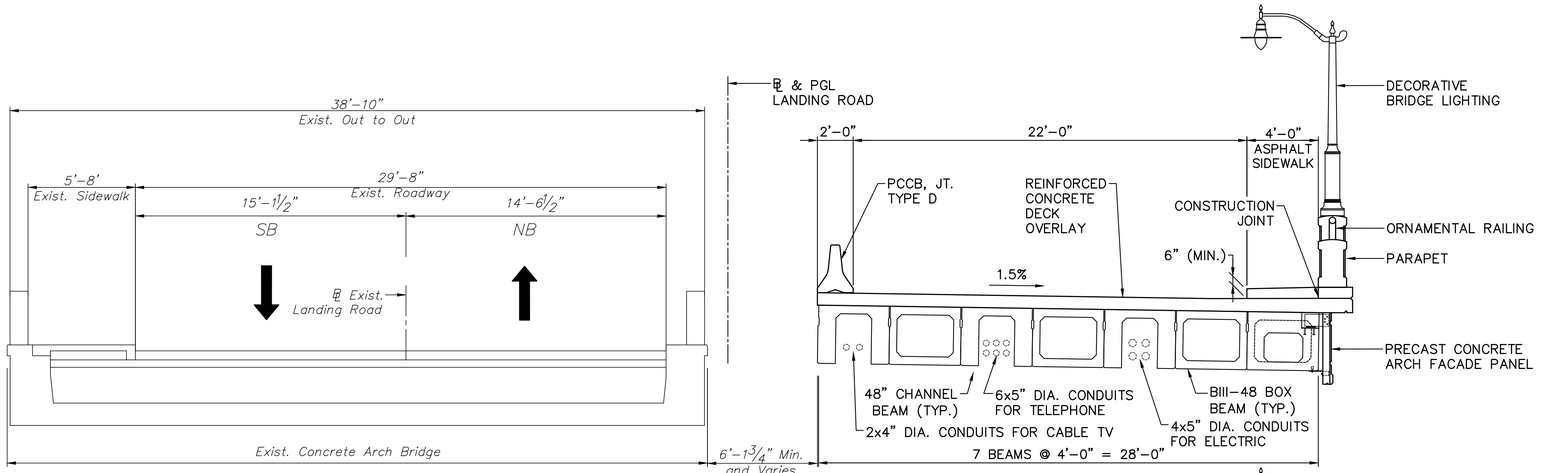


STAGE 1
SCALE: ¼"=1'-0"

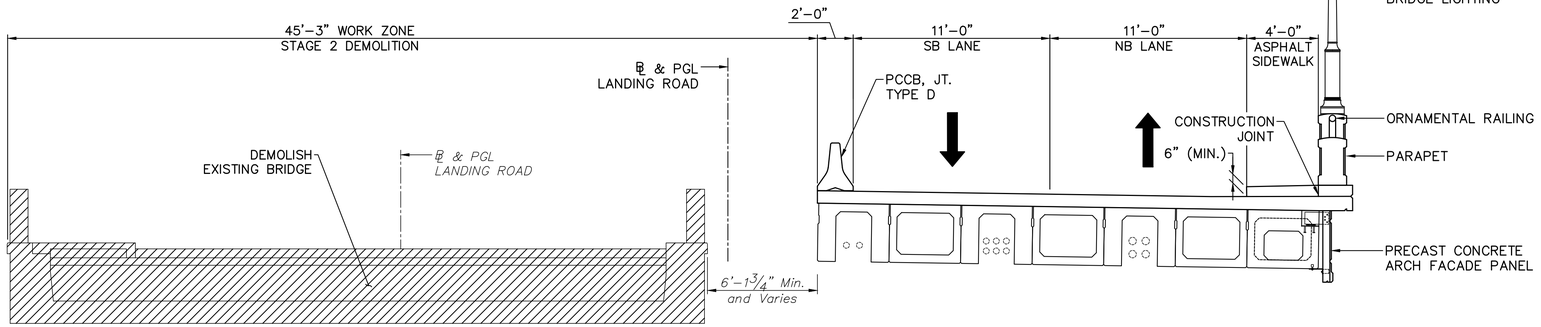

STAGE 2 DEMOLITION
SCALE: ¼"=1'-0"

NOTE:

1. WORK THIS DRAWING TOGETHER WITH THE TRAFFIC CONTROL PLANS (DWG. NO. TC-1 THROUGH TC-25).
2. EXCAVATION, REMOVAL, AND DISPOSAL OF FILL OVER THE EXISTING ARCH SHALL BE INCLUDED UNDER ITEM "CLEARING SITE, BRIDGE".
3. MECHANICAL COUPLERS IN DECK AND PARAPET SHALL BE PLUGGED AND PROTECTED UNTIL USED IN STAGE.
4. THE ANCHOR BOLTS FOR THE PCCB SHALL BE COATED WITH GREASE TO ACT AS AA BOND BREAKER WHEN THE PCCB IS REMOVED. AFTER THE ANCHOR BOLT REMOVAL, THE HOLES SHALL BE FILLED WITH NON-SHRINK GROUT.

LEGEND:

LIMITS OF DEMOLITION

GRAPHIC SCALE
1' 0 4' 8'
¼"=1'-0"

S-7
S-56

Date	Revision	Drawn By:	Checked By:

REPLACEMENT OF BRIDGE NO. 1400-073 ON LANDING ROAD OVER NJ TRANSIT AND THE MORRIS CANAL
Township of Roxbury — Morris County — New Jersey


BRIDGE CONSTRUCTION STAGING SECTIONS - 1 OF 2

TYLin
100 Enterprise Drive, Suite 510
Rockaway, New Jersey 07866
Tel. 908.850.3366
Certificate Of Authorization No. 24GA27976000


Sandeep R. Singh, P.E.
PROFESSIONAL ENGINEER N.J. LICENSE NO. 24GE04713200

Job #: 361193
Scale: AS NOTED
Date: MARCH 2023
Drawn By: GS
Checked By: JPL
Sheet #: 126 of 175


TY LIN INTERNATIONAL
FILE C:\bm\sjf-ppw.jim.lester@tylin.com\d0158666.04\193-S-B05-S07.dwg
TIME-4:14 PM
USER:Jim Lester
DATE:4/26/2023
PROJECT:

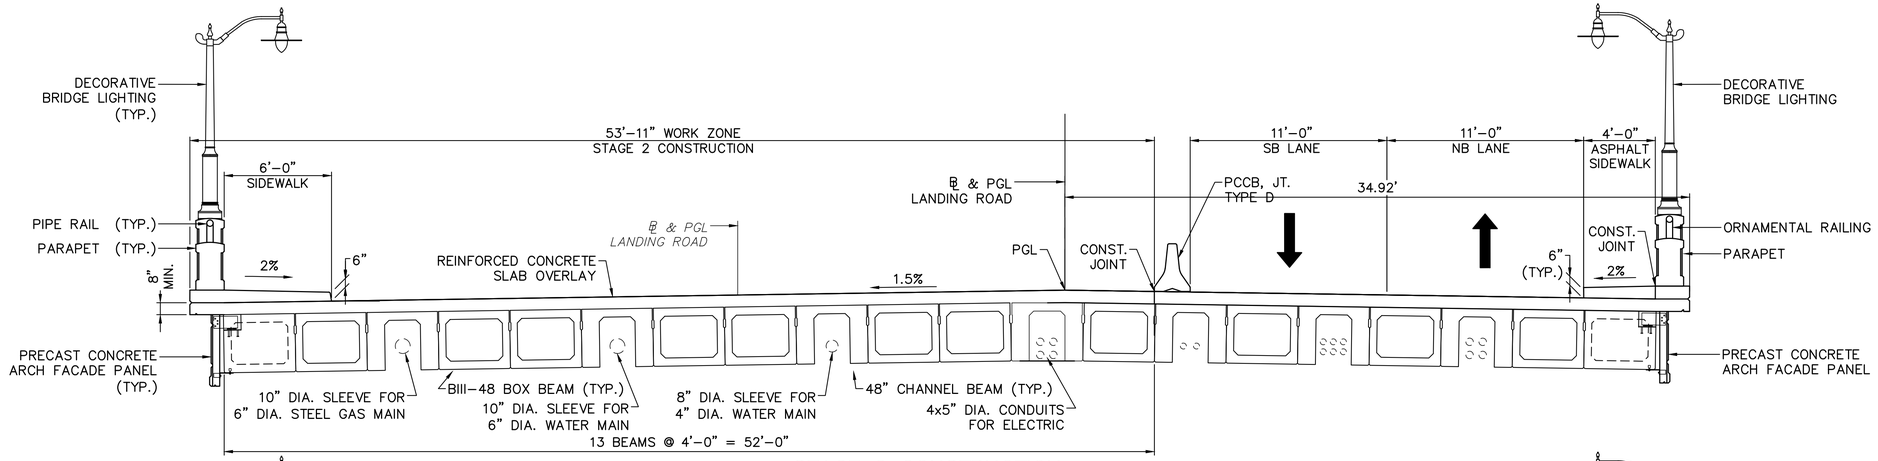

STAGE 2 CONSTRUCTION
SCALE: ¼"=1'-0"

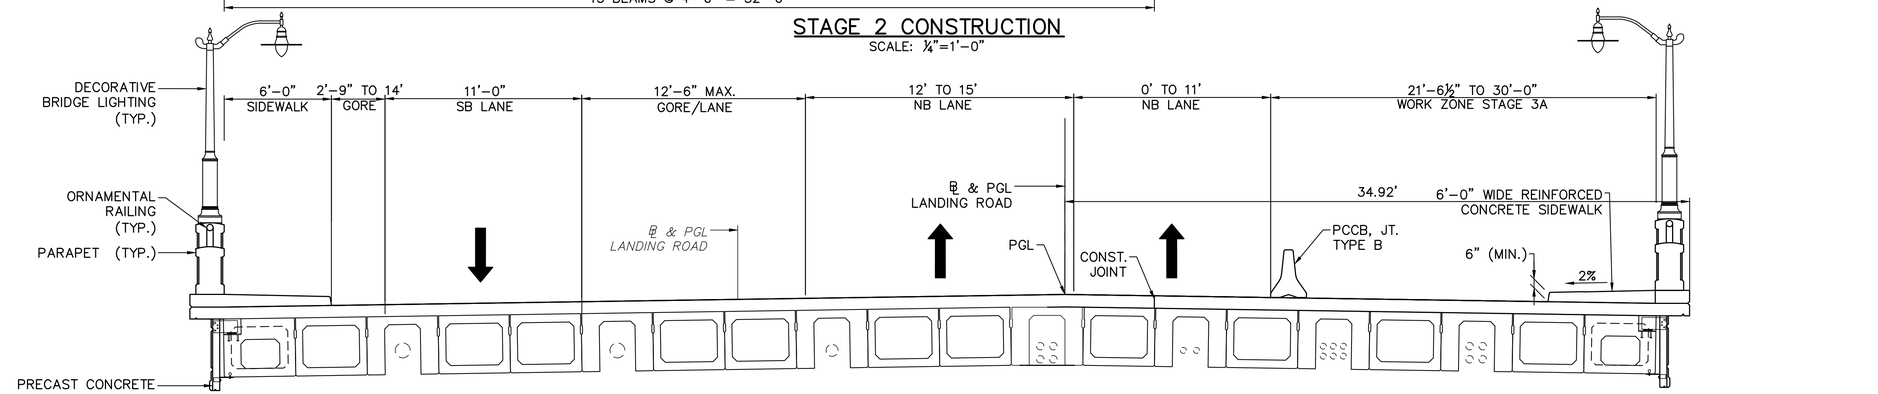

STAGES 3A
SCALE: ¼"=1'-0"

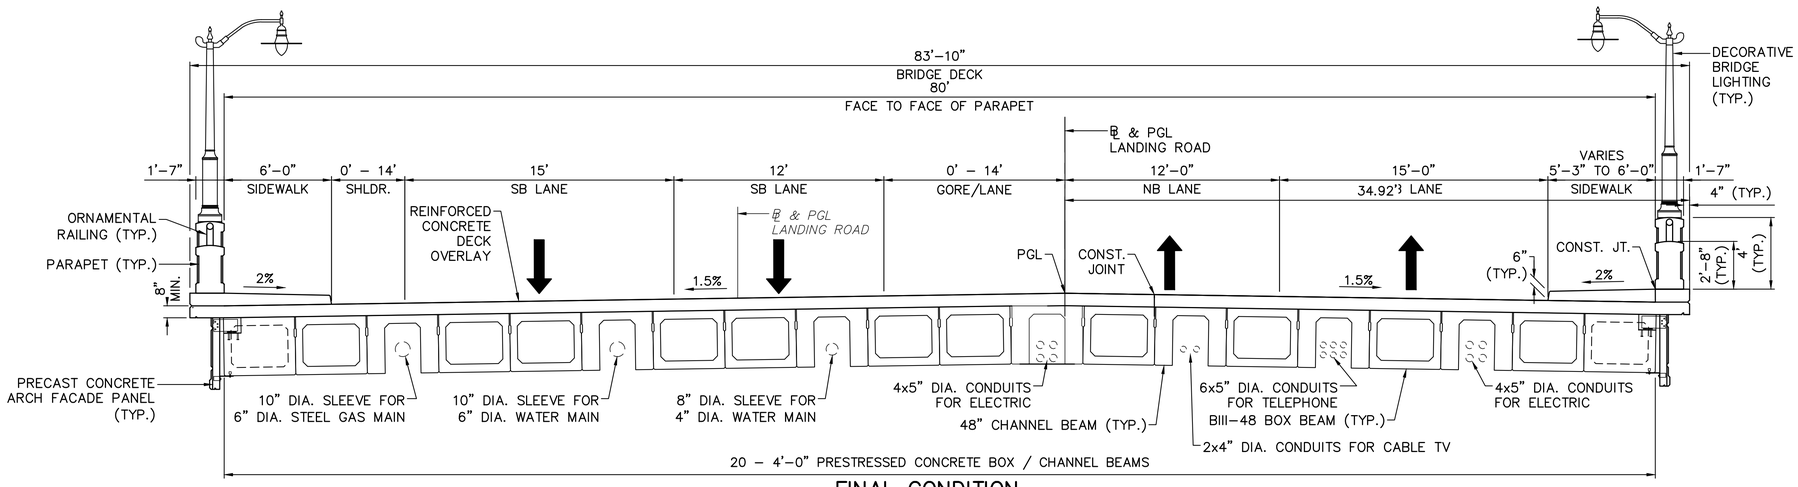

FINAL CONDITION
SCALE: ¼"=1'-0"

GRAPHIC SCALE
1' 0 4' 8'
¼"=1'-0"

S-8
S-56

Date	Revision	Drawn By:	Checked By:

REPLACEMENT OF BRIDGE NO. 1400-073 ON LANDING ROAD OVER NJ TRANSIT AND THE MORRIS CANAL

Township of Roxbury — Morris County — New Jersey

BRIDGE CONSTRUCTION STAGING SECTIONS - 2 OF 2

TYLin
100 Enterprise Drive, Suite 510
Rockaway, New Jersey 07866
Tel. 908.850.3366
Certificate Of Authorization No. 24GA27976000

Sandeep R. Singh, P.E.
PROFESSIONAL ENGINEER N.J. LICENSE NO. 24GE04713200

Job #: 361193
Scale: AS NOTED
Date: MARCH 2023
Drawn By: GS
Checked By: JPL
Sheet #: 127 of 175

TY LIN INTERNATIONAL
FILE: C:\Jims\Sfp-per.jim.lester@tylin.com\df0198665\41195-S-BR-SG.dwg
USER:Jim Lester
TIME:4:14 PM
DATE:4/26/2023
PROJECT: