
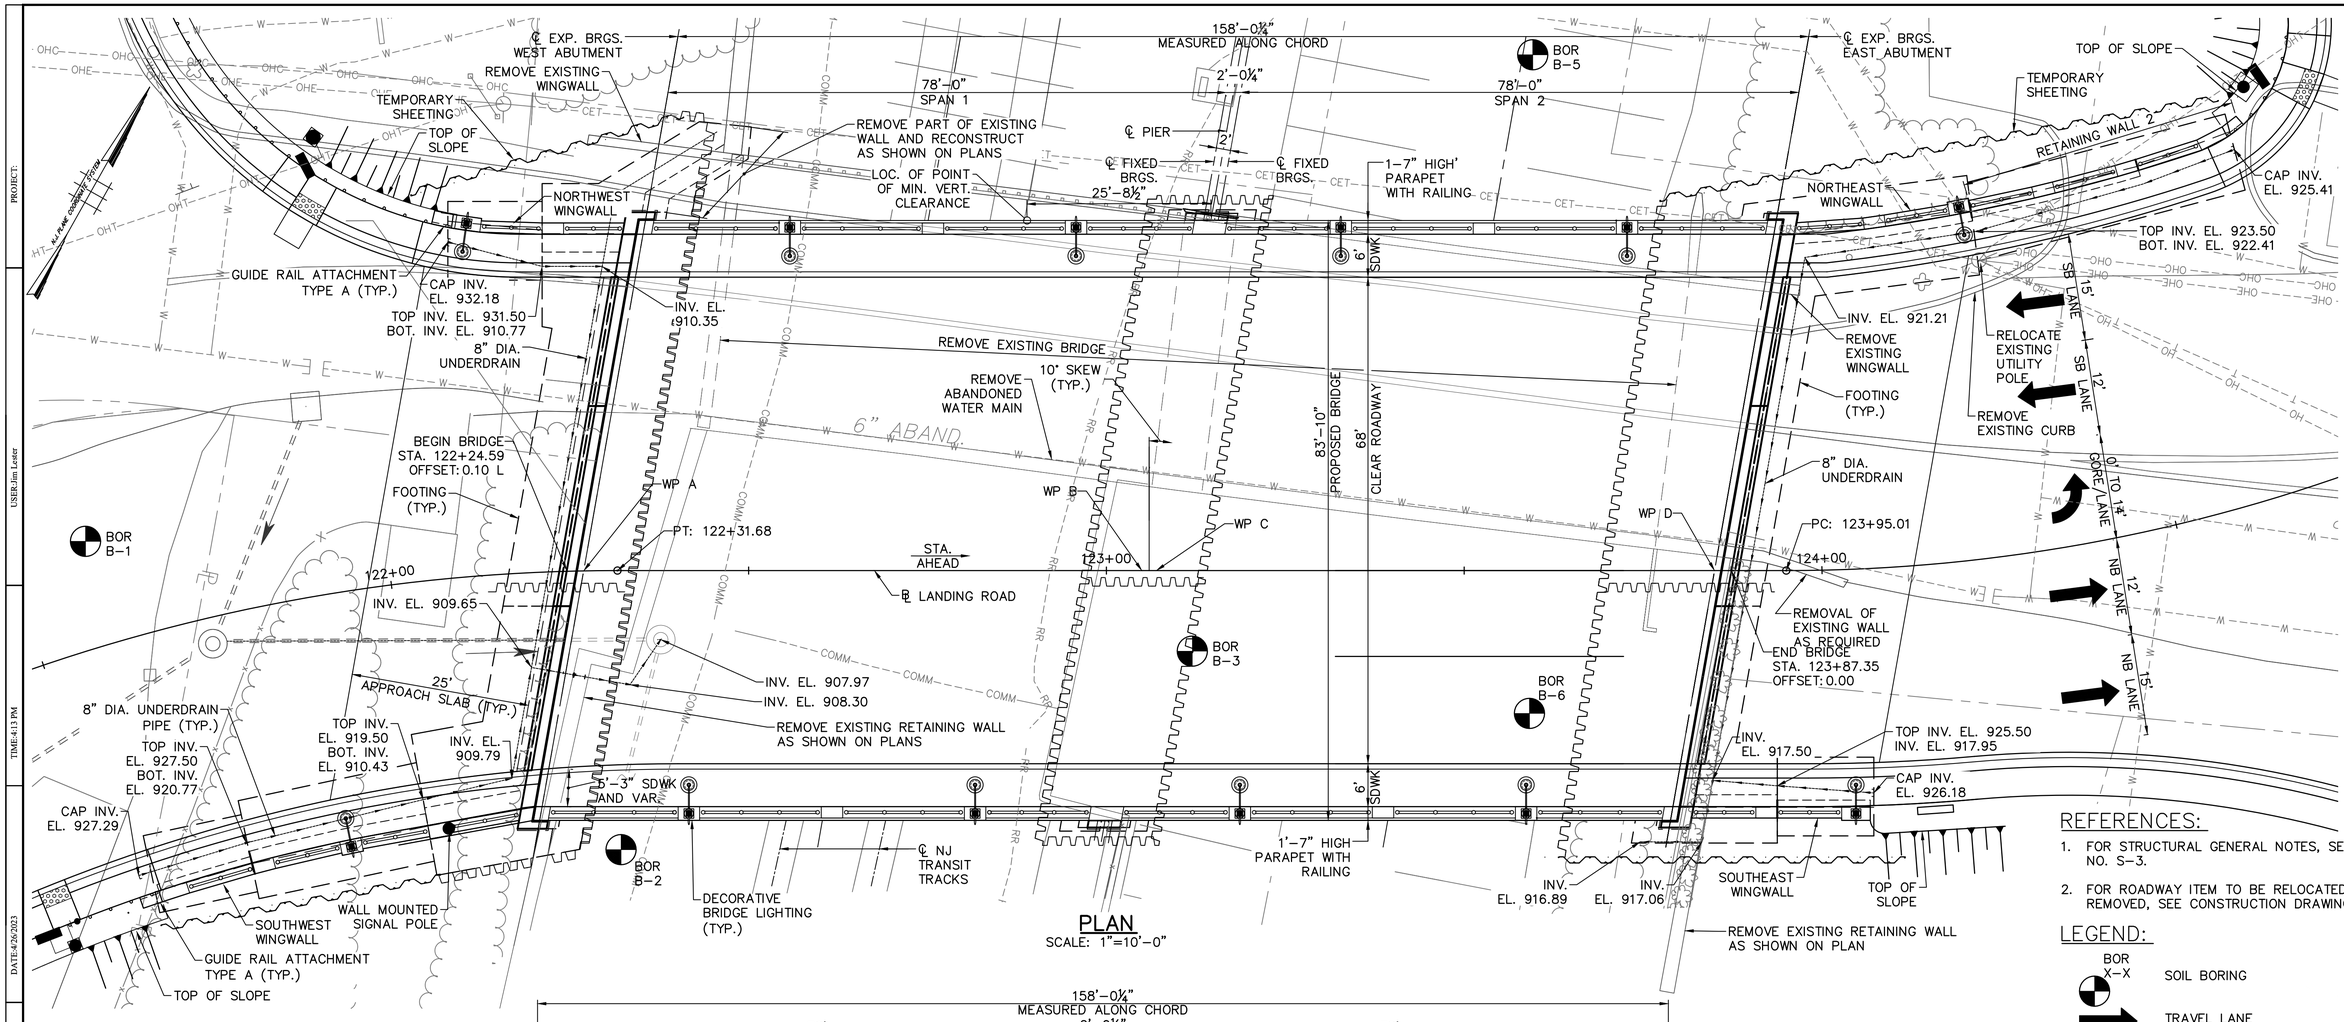


PLAN
SCALE: 1"=10'-0"

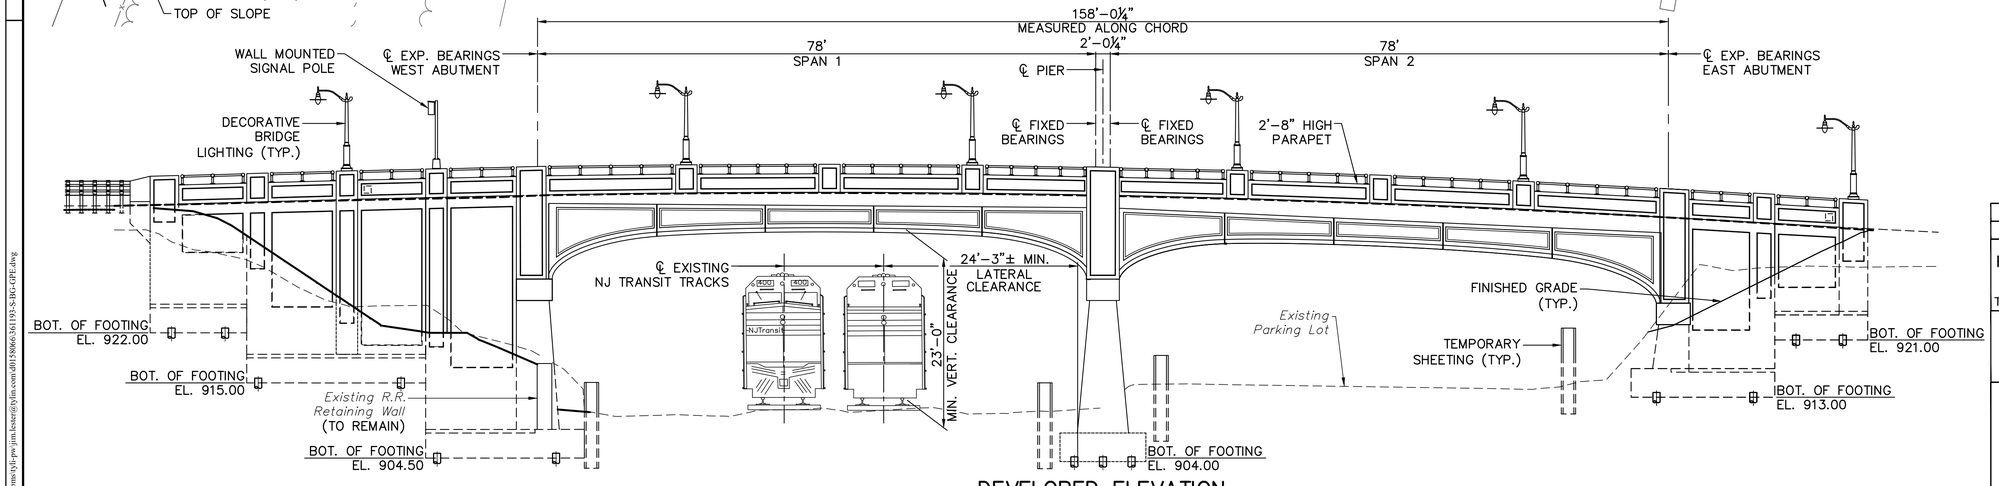

DEVELOPED ELEVATION
SCALE: 1"=10'-0"

REFERENCES:

1. FOR STRUCTURAL GENERAL NOTES, SEE DWG. NO. S-3.
2. FOR ROADWAY ITEM TO BE RELOCATED OR REMOVED, SEE CONSTRUCTION DRAWINGS.

LEGEND:

- BOR X-X — SOIL BORING
- TRAVEL LANE
- TEMPORARY SHEETING
- TEMPORARY SHEETING LEFT IN PLACE

GRAPHIC SCALE 0 10' 20' 1"=10'

S-4 / S-56

Date	Revision	Drawn By:	Checked By:

REPLACEMENT OF BRIDGE NO. 1400-073 ON LANDING ROAD OVER NJ TRANSIT AND THE MORRIS CANAL

Township of Roxbury — Morris County — New Jersey

BRIDGE GENERAL PLAN AND ELEVATION

TYLin
100 Enterprise Drive, Suite 510
Rockaway, New Jersey 07866
Tel. 908.850.3366
Certificate Of Authorization No. 24GA27976000

Sandeep R. Singh, P.E.
PROFESSIONAL ENGINEER N.J. LICENSE NO. 24GE04713200

Job #: 361193
Scale: AS NOTED
Date: MARCH 2023
Drawn By: SIB
Checked By: JPL
Sheet #: 123 of 175

TY LIN INTERNATIONAL
FILE: C:\Users\jbester\pw\jim.bester@tylin.com\d0158066\361193-S-BG-GPE.dwg
TIME: 4:13 PM
DATE: 4/20/2023
USER: Jim Lester
PROJECT: